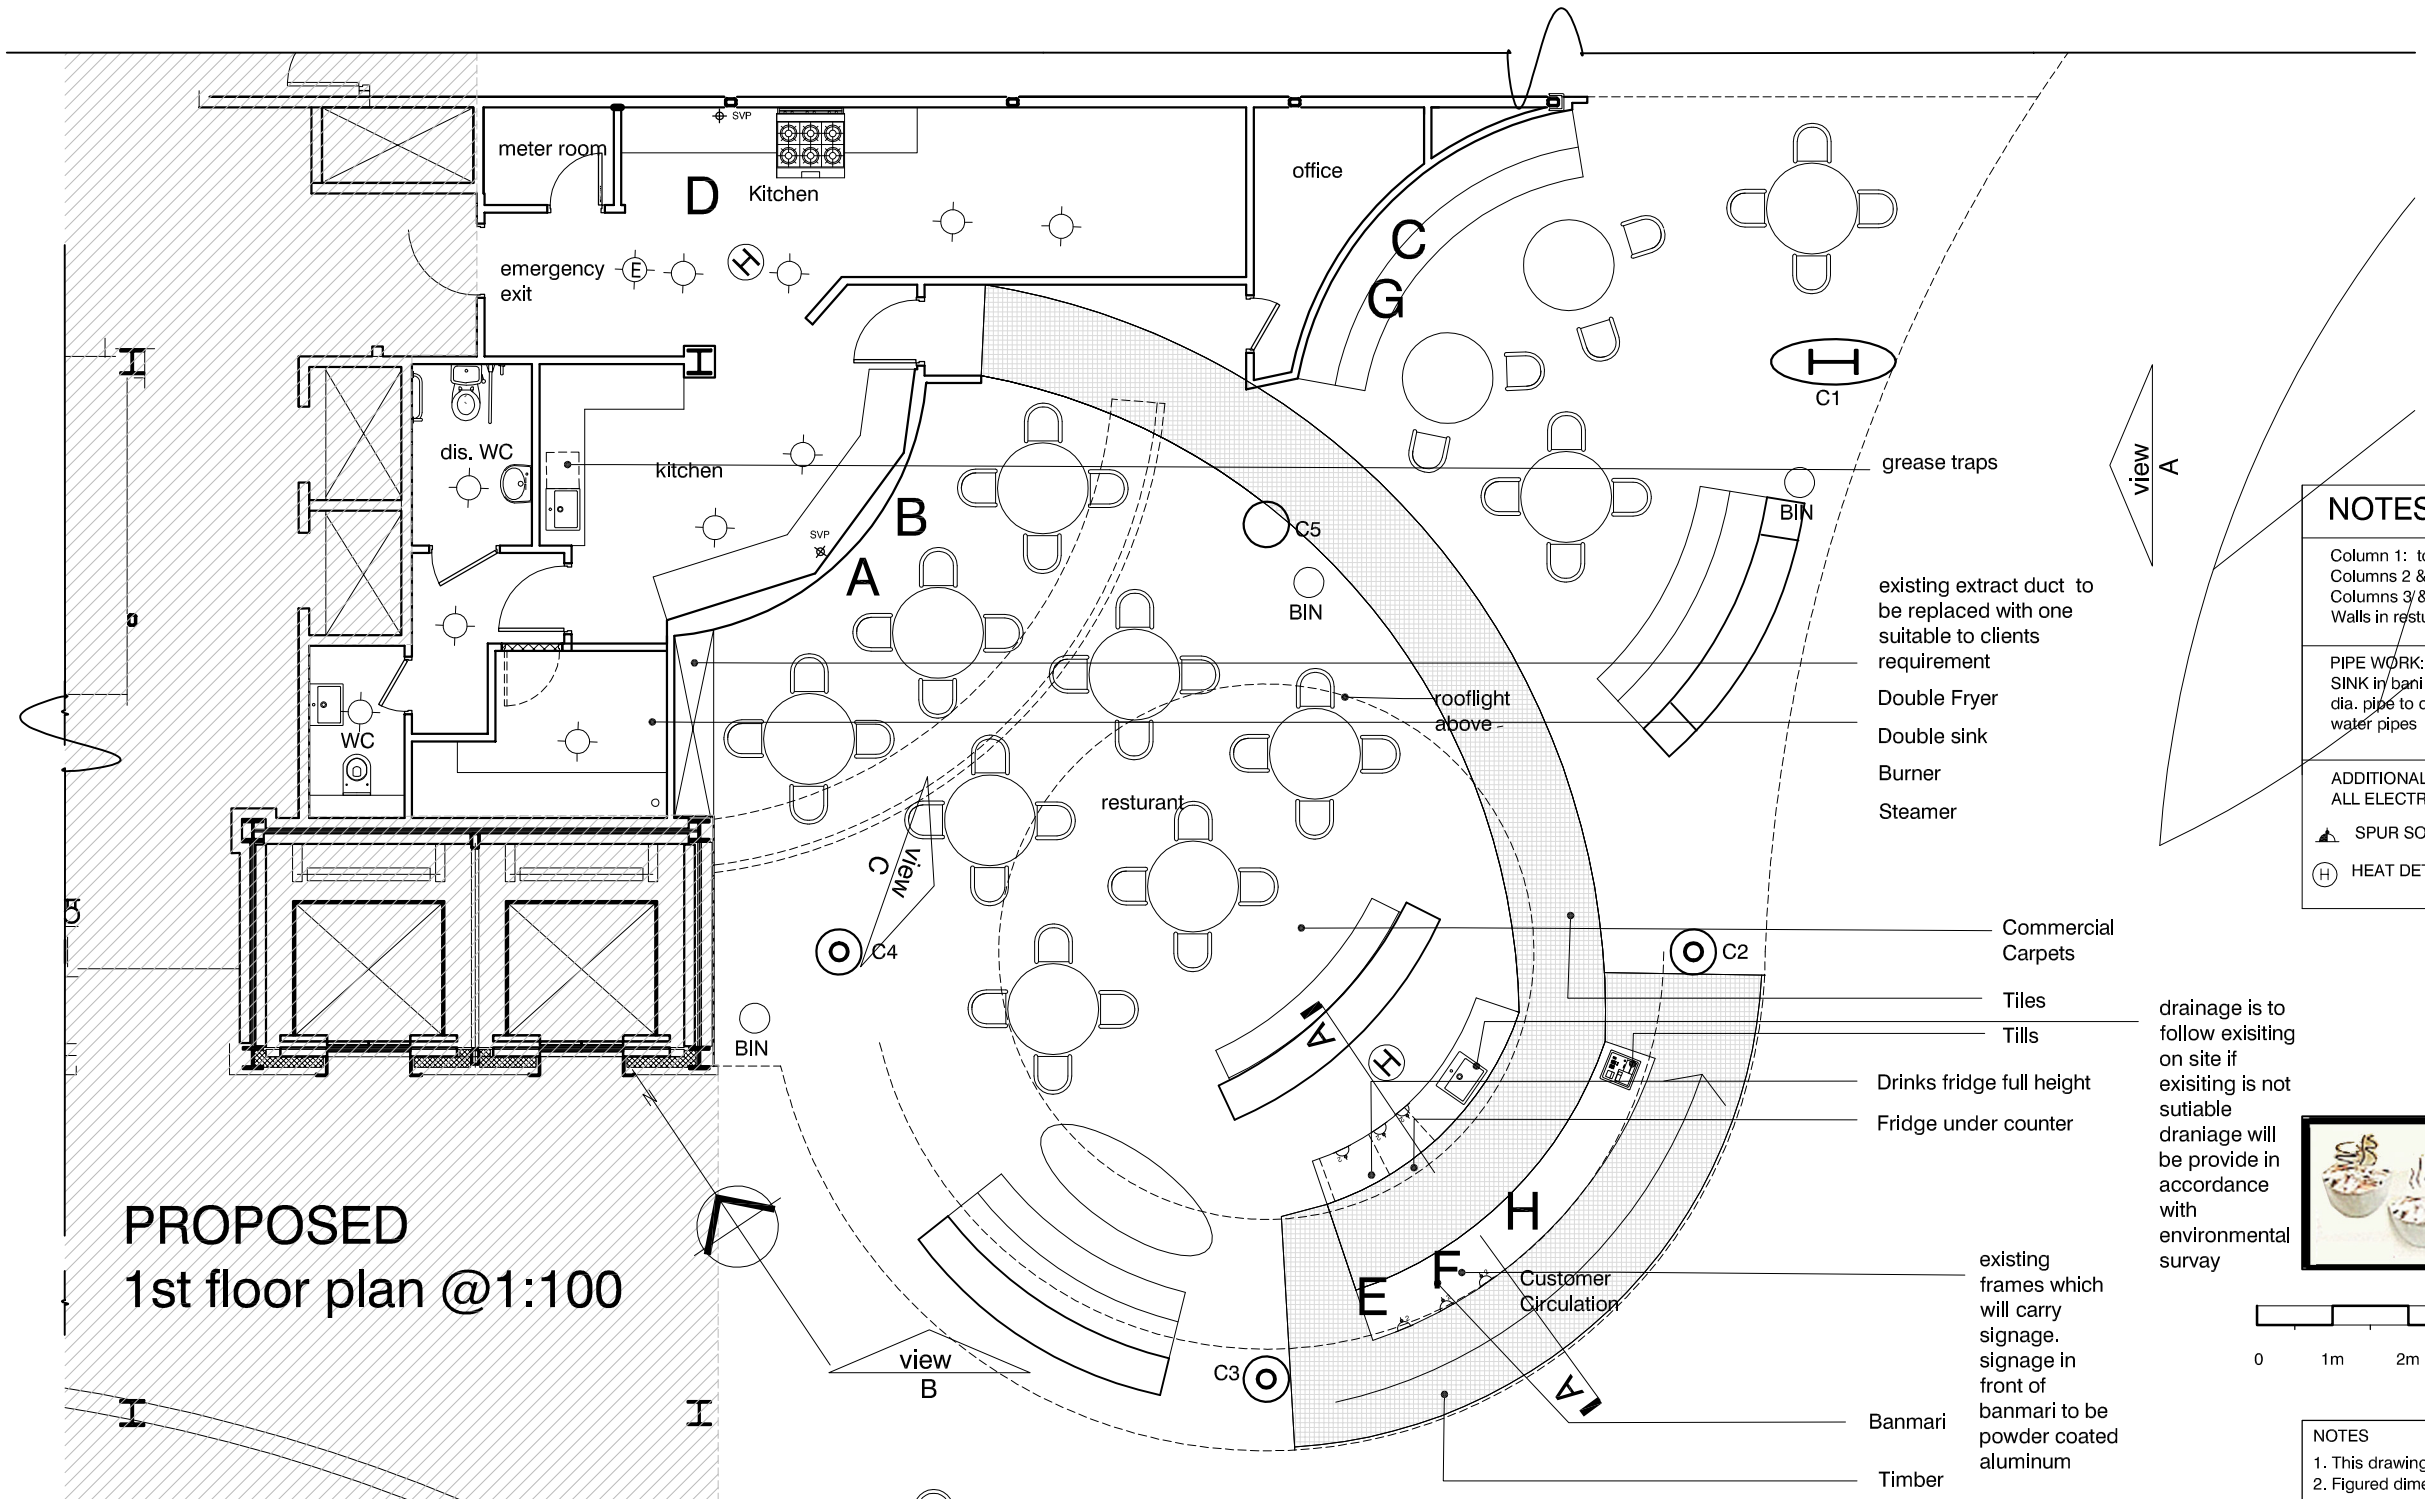

drainage is to follow exisiting on site if exisiting is not sutiable draniage will be provide in accordance with environmental survay

NOTES

Column 1: to be repainted white, Frames to be class O
Columns 2 & 3 to be painted a yellow
Columns 3 & 5 to be painted purple
Walls in resturant area to be painted yellow

PIPE WORK:
SINK in bani mari 32mm
dia. pipe to connect to existing
water pipes

ADDITIONAL ELECTRICS
ALL ELECTRICS TO COMPLY WITH CURRENT CODE:

SPUR SOCKET
DOUBLE SOCKET
SPOTLIGHTING
H HEAT DETECTOR
E EMERGENCY LIGHTING

0 1m 2m 3m 4m 5m 6m 7m 8m 9m 10m

NOTES
1. This drawing is copyright of Studio V Architects Ltd
2. Figured dimensions for construction purposes only
3. Drawing is scaleable for planning purposes
4. Contractor to check all dimensions on site & report any discrepancies to architect

rev.	date		drn	aud
F	17.12.10	CHANGE IN SURFACE NOTED	KV	-
E	16.12.10	BANMARI AND WALKWAY ADJUSTED	KV	-
D	24.11.10	EXISTING FRAMES MOVED. DRAWING UPDATED	KV	-
C	23.11.10	EXISTING FRAMES UPDATED	KV	-
B	23.11.10	EXISTING FRAMES SHOWN	KV	-
A	11.11.10	ELECTRICS SHOWN	KV	-

drawing status

LEASE PLAN

studio V Architects
224 west hendon broadway
hendon
london nw9 7ed
T: 020 8203 9072
F: 020 8203 8210
website: www.studioVarchitects.co.uk
e-mail: info@studioVarchitects.co.uk

project	drawn	audited	scale	date
FFC 1, 1ST FL CHAPELFIED SHOPPING CENTRE	KV		1:100 @ A3	NOV 10
drg title	**job no.**		**drg.no.**	**rev**
PROPOSED PLANS	1038		LP02	F

FILE: XREPs: